GIS For the Work of Providing and Laying of 300mm dia SW pipeline in place of damaged or clogged 175/230mm dia sewer line from W Park Road to S End Street along N Park Road and E Park Road near Shivanand Circle, Kumara Park East, Coming under LLR S/Stn area of AEE SW-1 Sub Division.

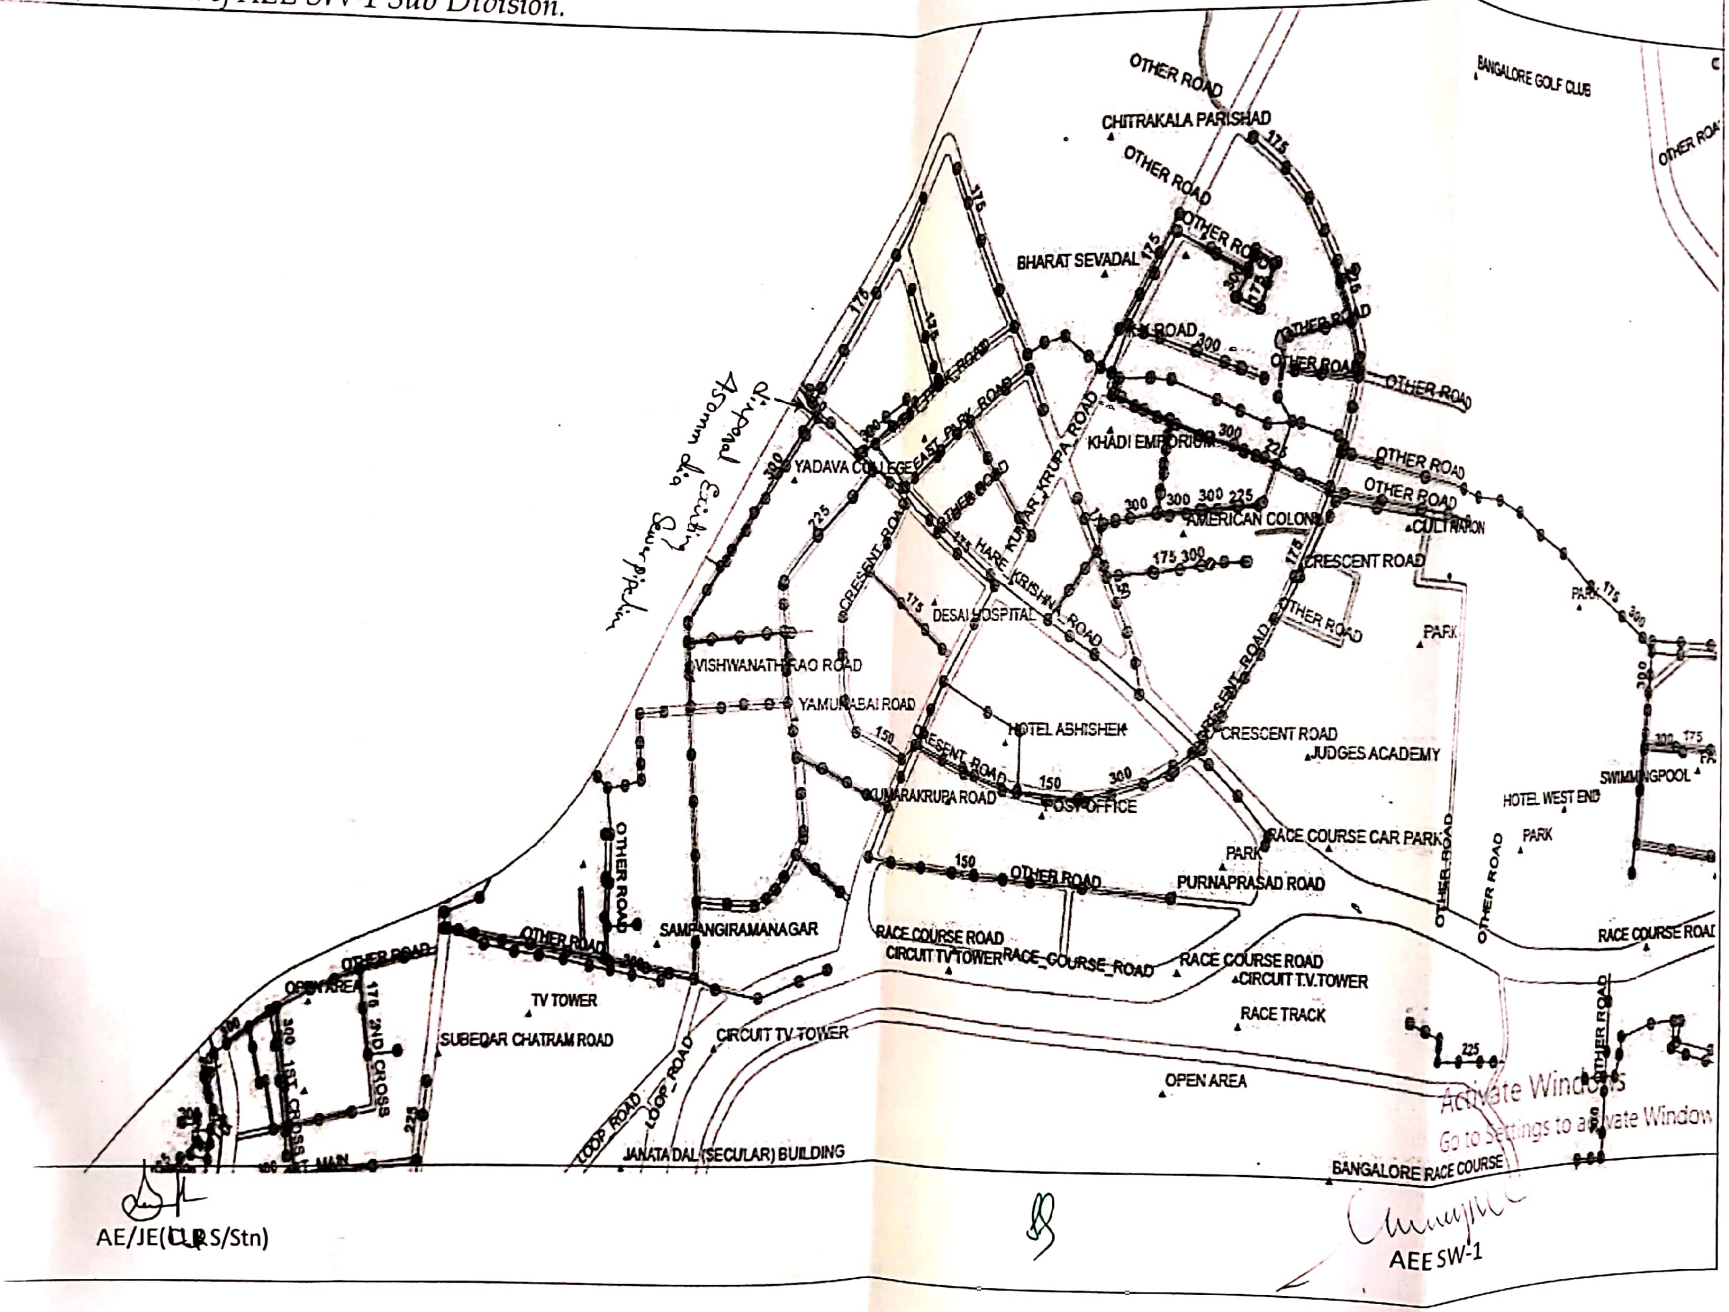

AE/JE(LLR S/Stn)

AEE SW-1

JE LLB

Scanned with OKEN Scanner

Sketch for the work of P & L of 300 & 400mm dia RCC NP3 class sewer line at Railway Parallel Road, N Park Road, Hare Krishna Road & Kumarakrupa road coming under LLR Service Station of AEE SW 1 Sub–Division area.

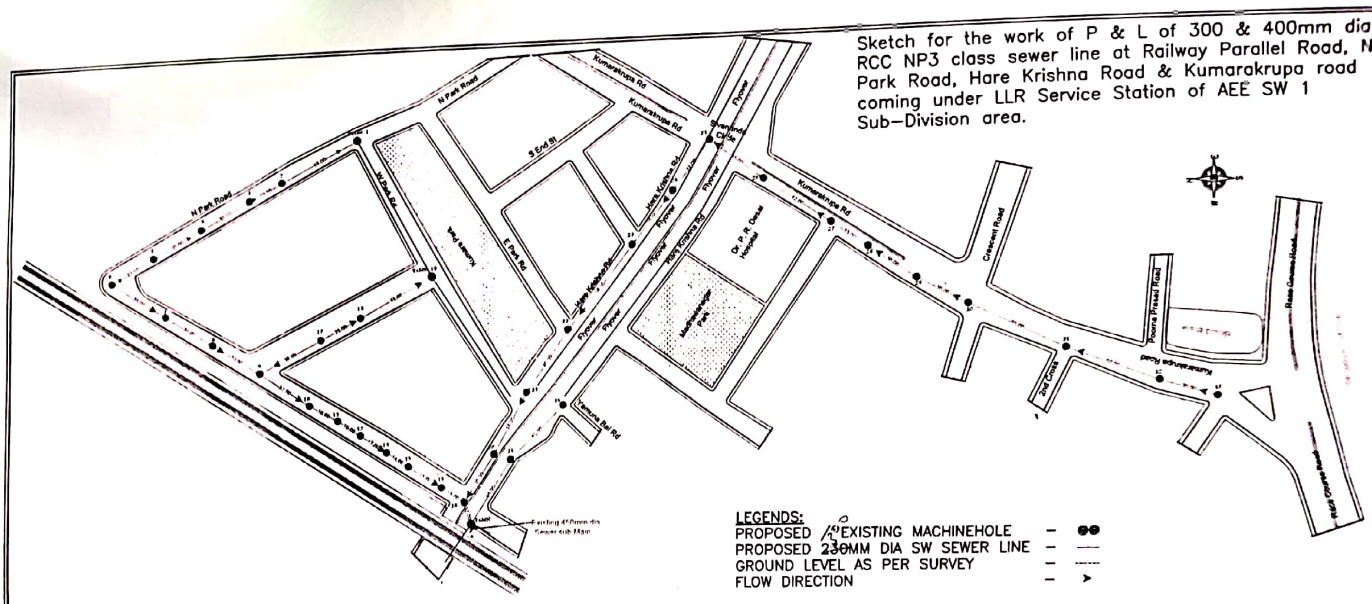

LEGENDS:

PROPOSED / EXISTING MACHINEHOLE	–
PROPOSED 230MM DIA SW SEWER LINE	–
GROUND LEVEL AS PER SURVEY	–
FLOW DIRECTION	–

ABBREVIATIONS:

EMH – EXISTING MANHOLE
IL – INVERT LEVEL
MH – MACHINEHOLE
L – LENGTH
GL – GROUND LEVEL

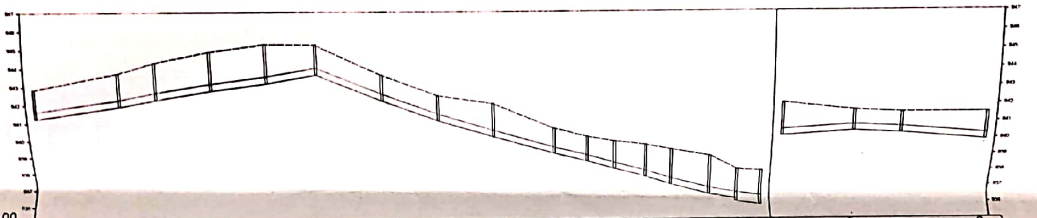

DATUM-935.00

| | | |

Google Maps for the work of P & L of 300 & 400mm dia RCC NP3 Class sewer line at railway parallel road, Hare Krishna Road, & Kumarakrupa road, Coming under LLR S/Stn area of AEE SW-1 Sub Dvn.

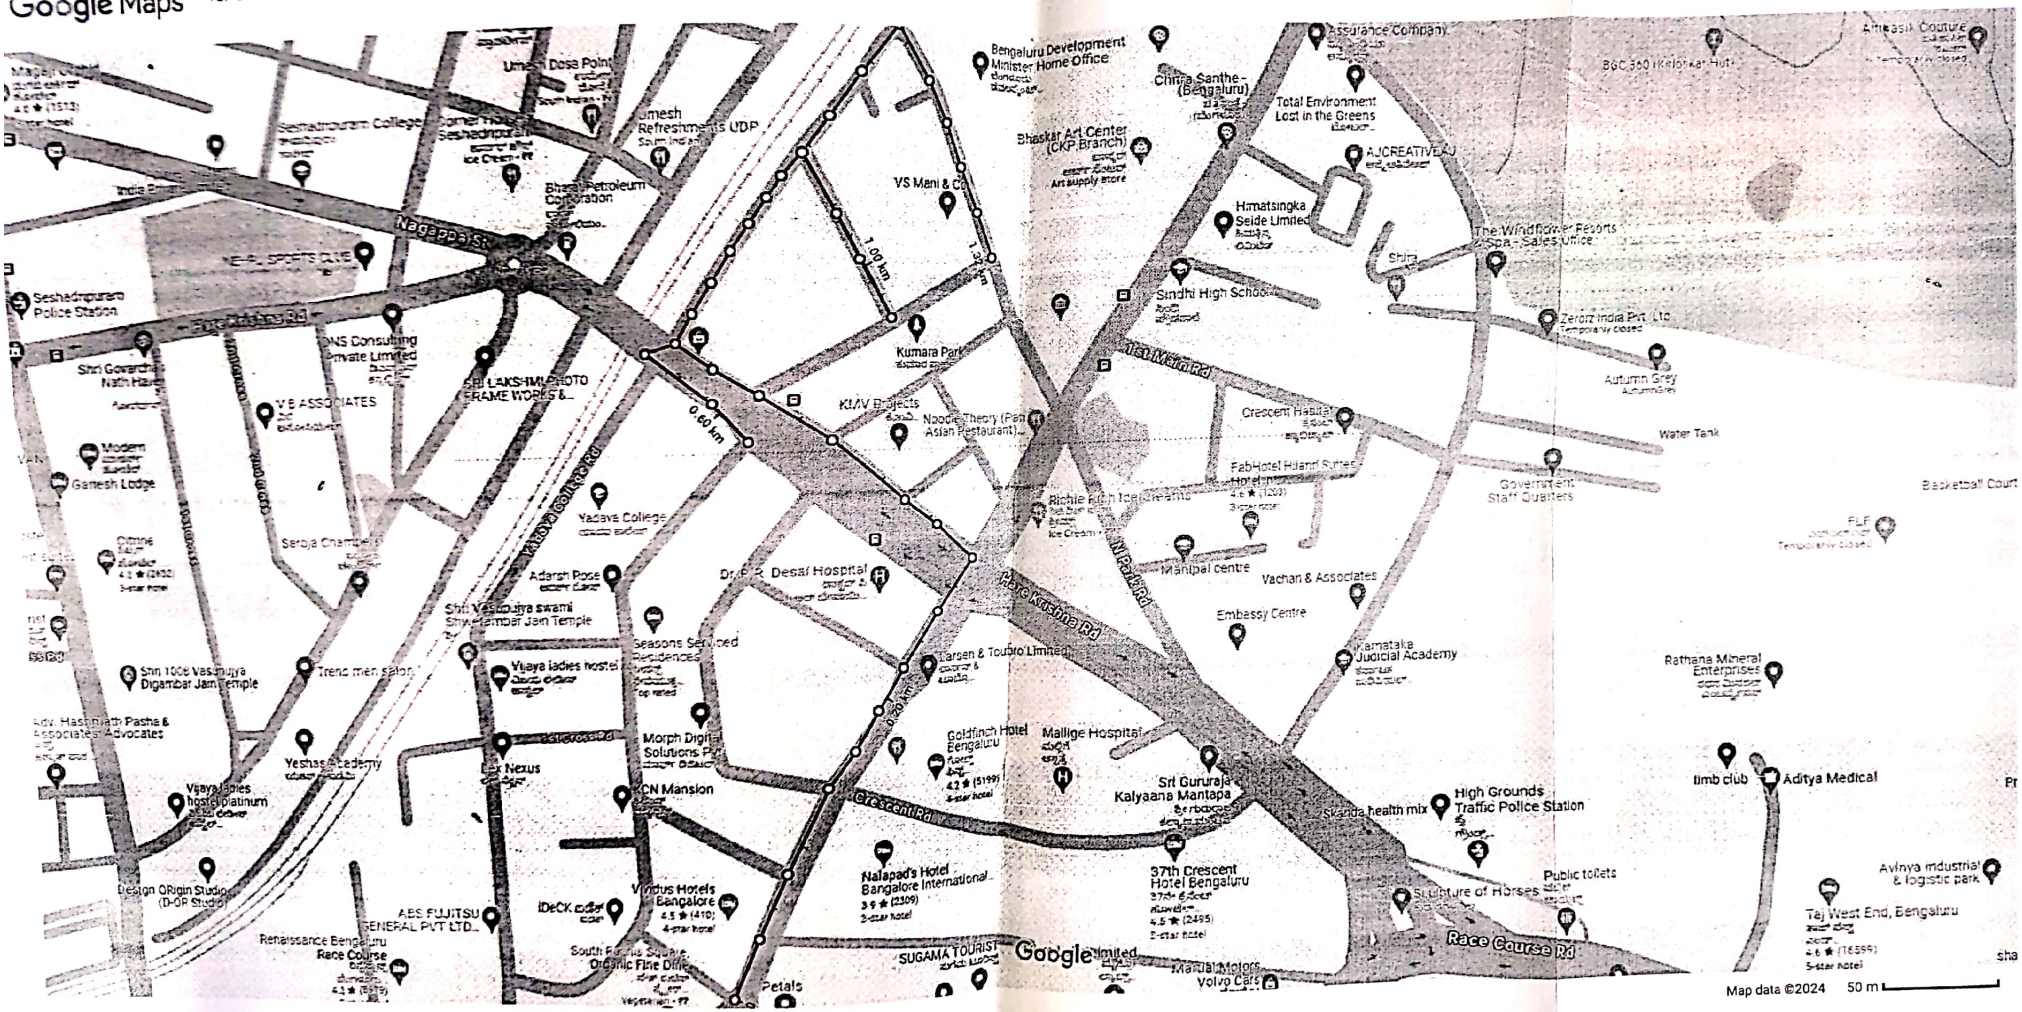

JE-LLR

Scanned with OKEN Scanner